




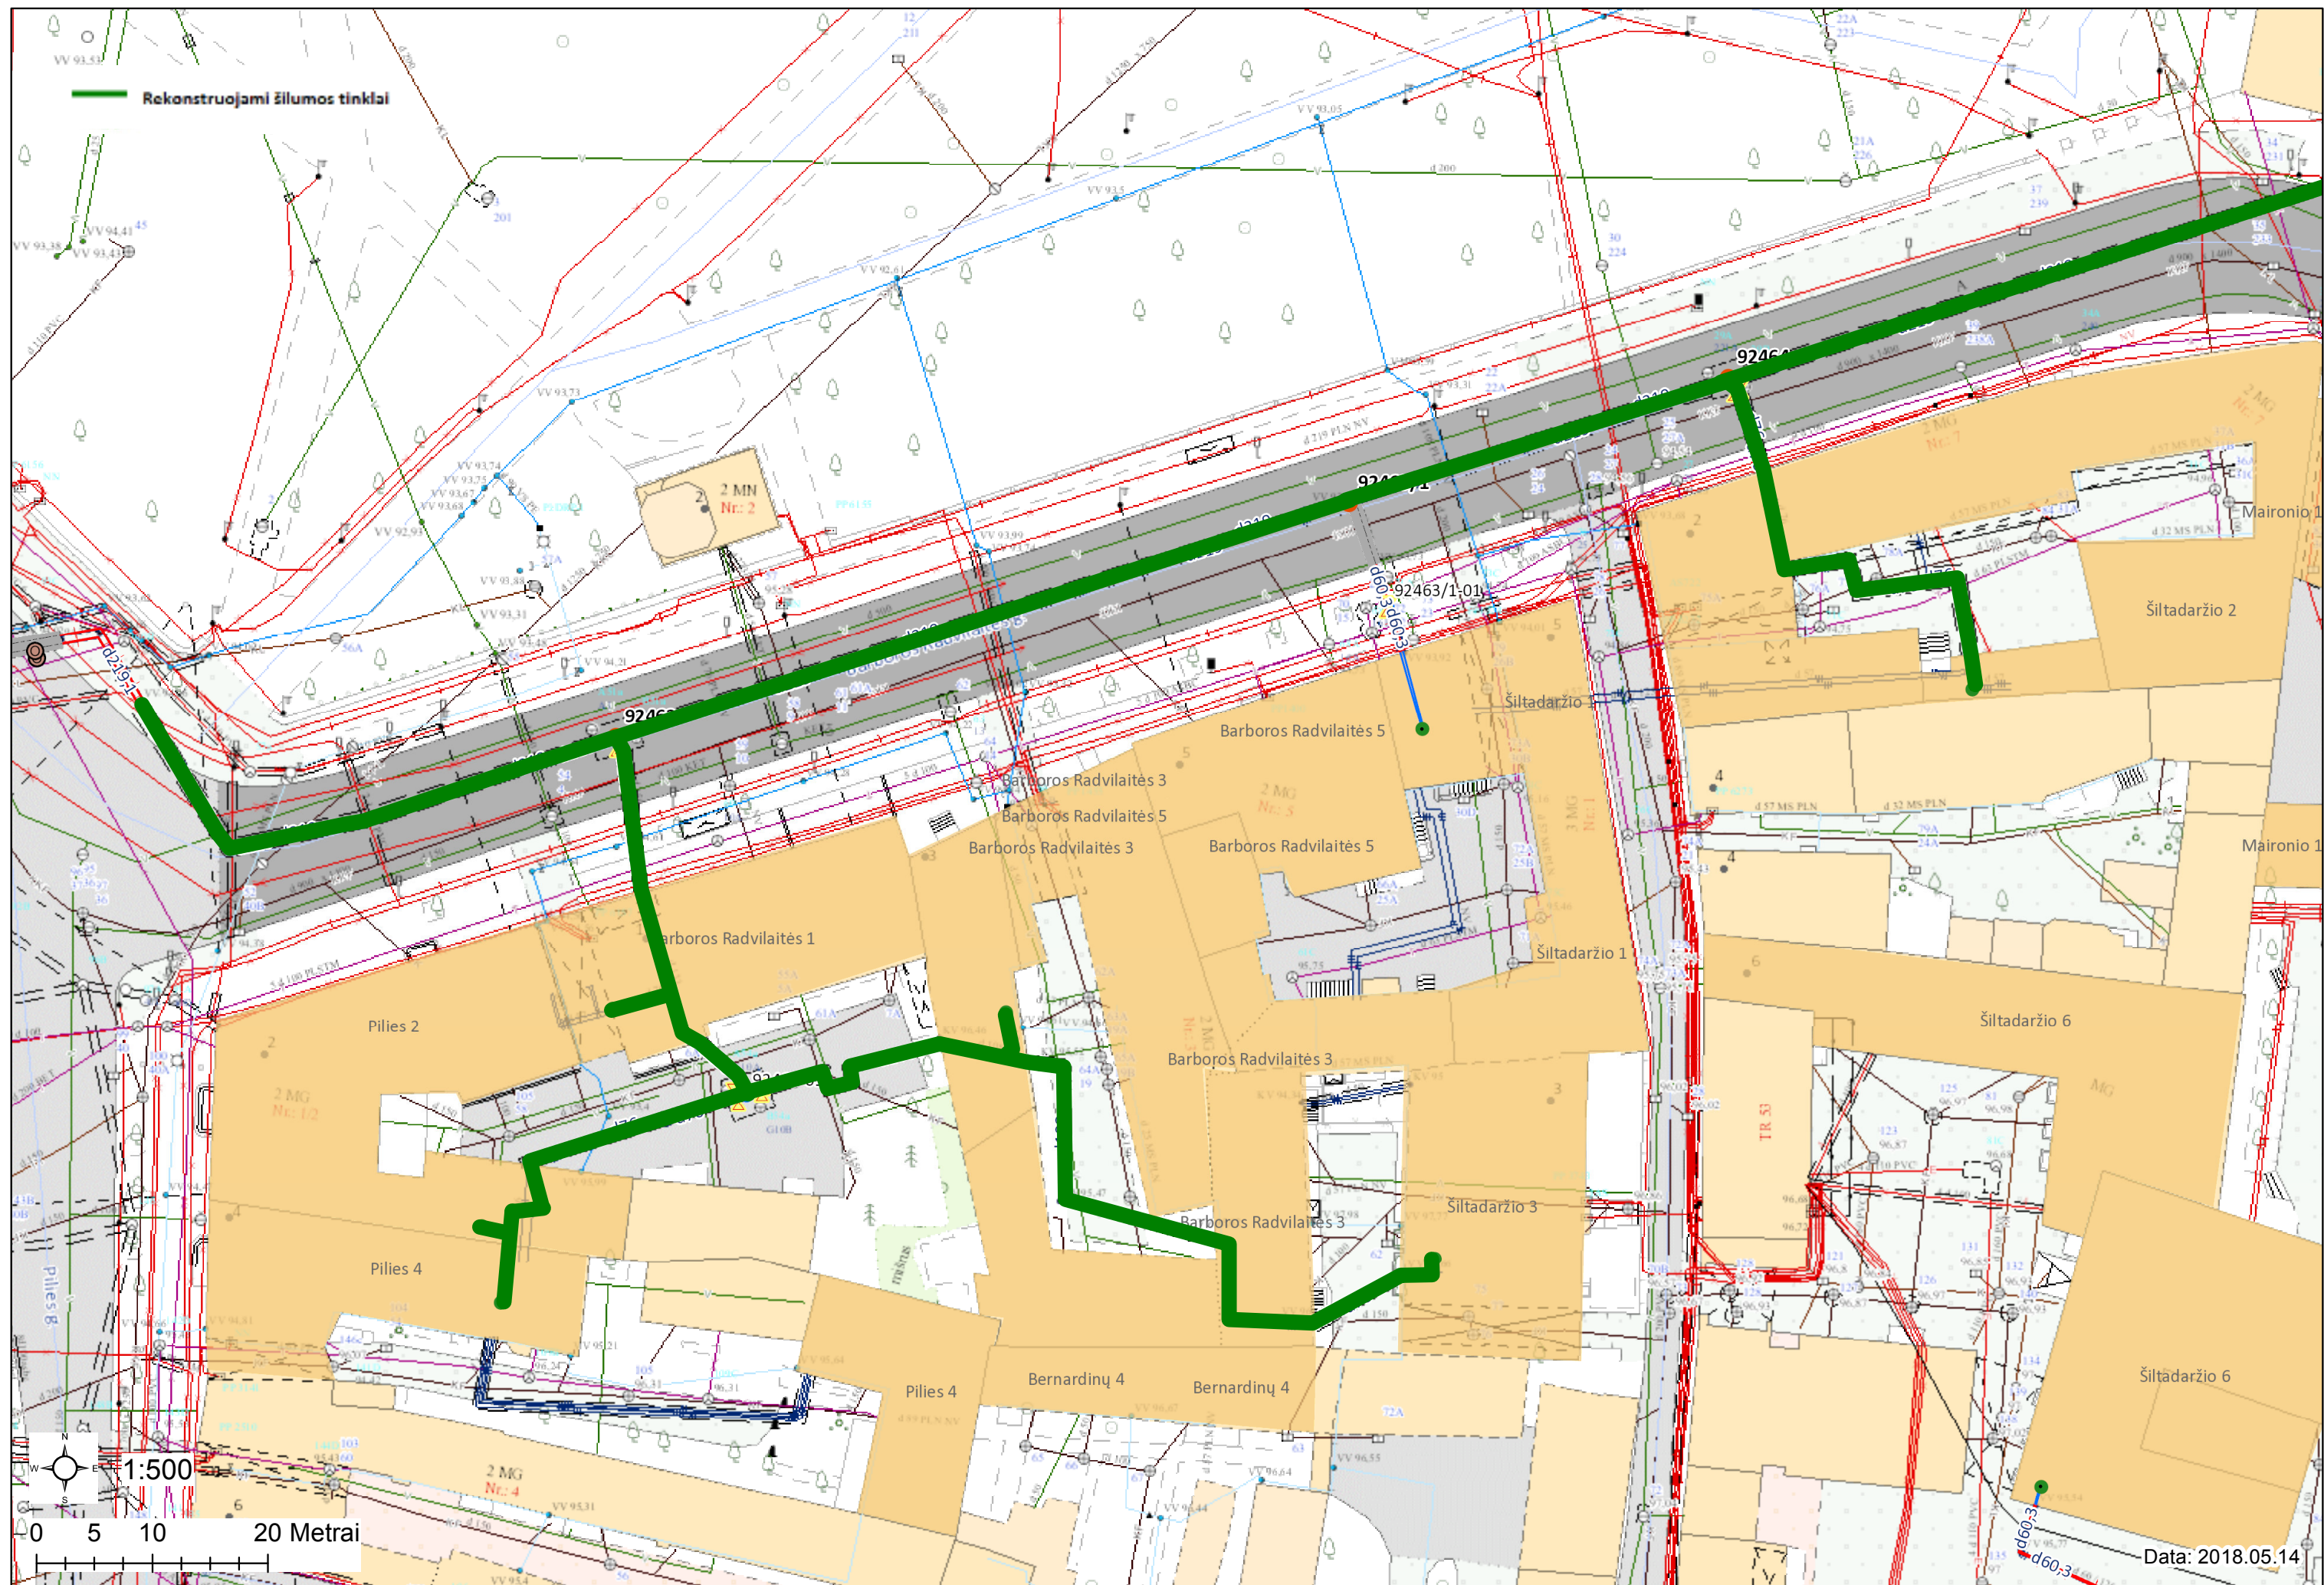

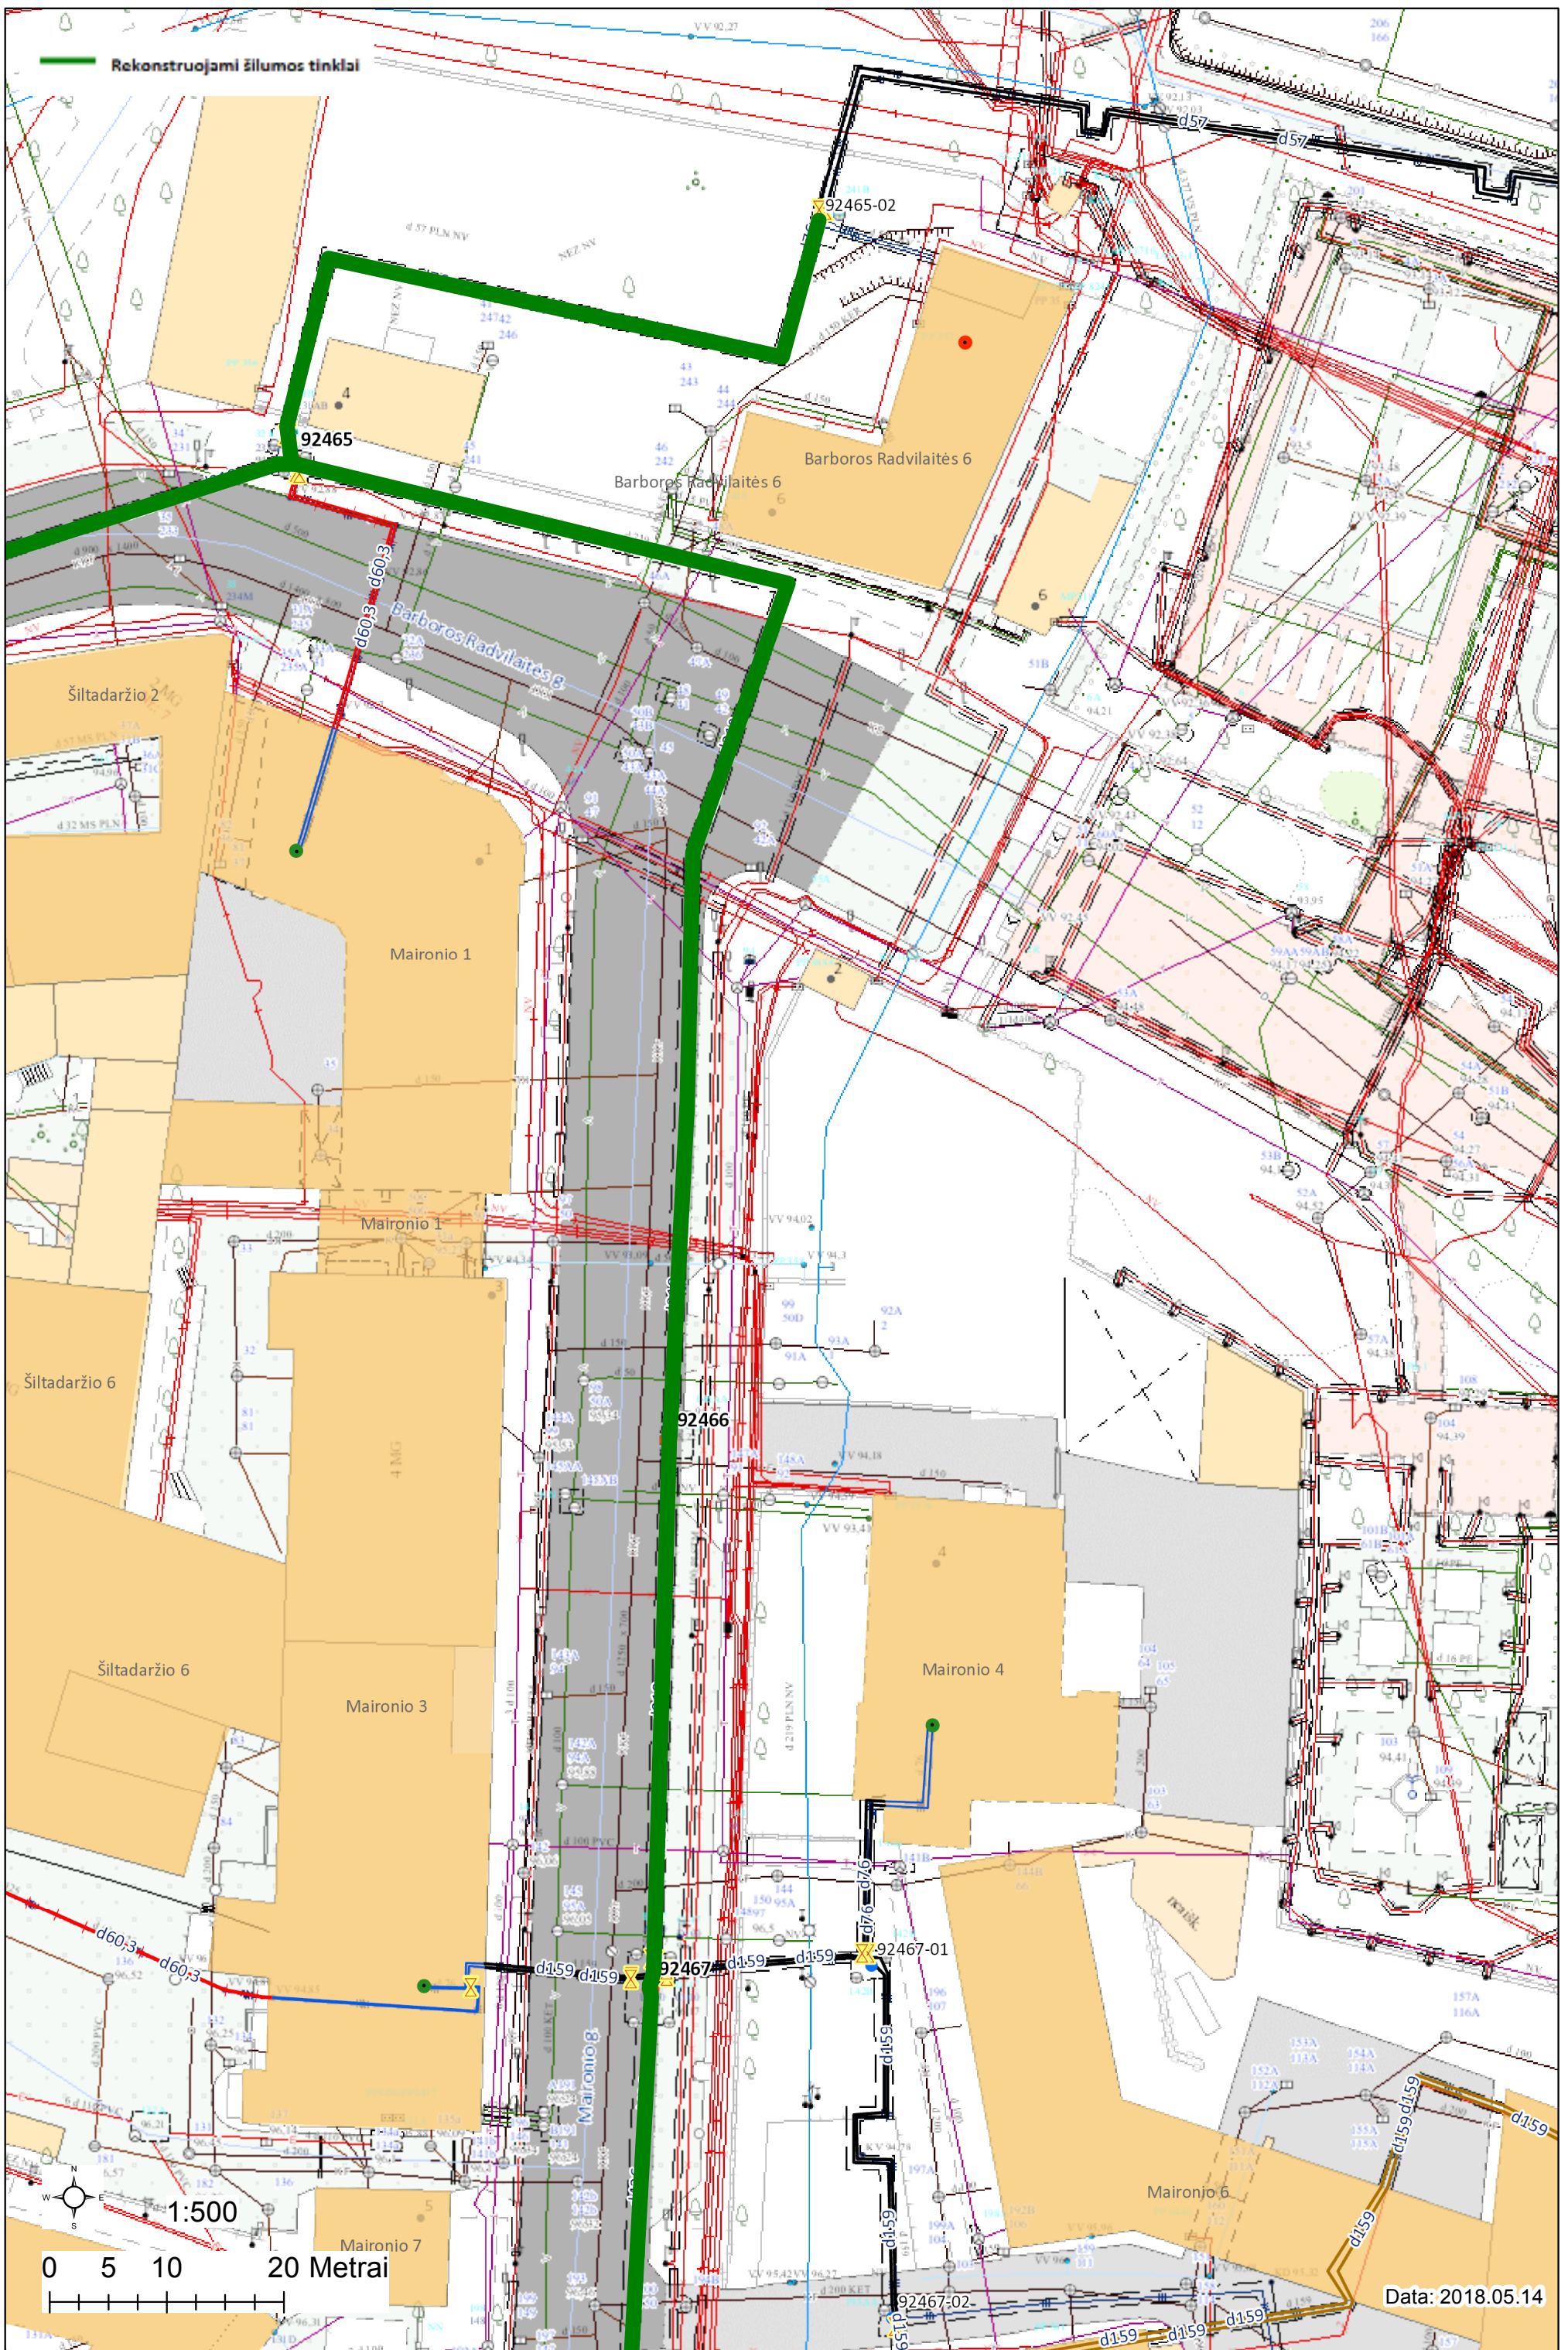


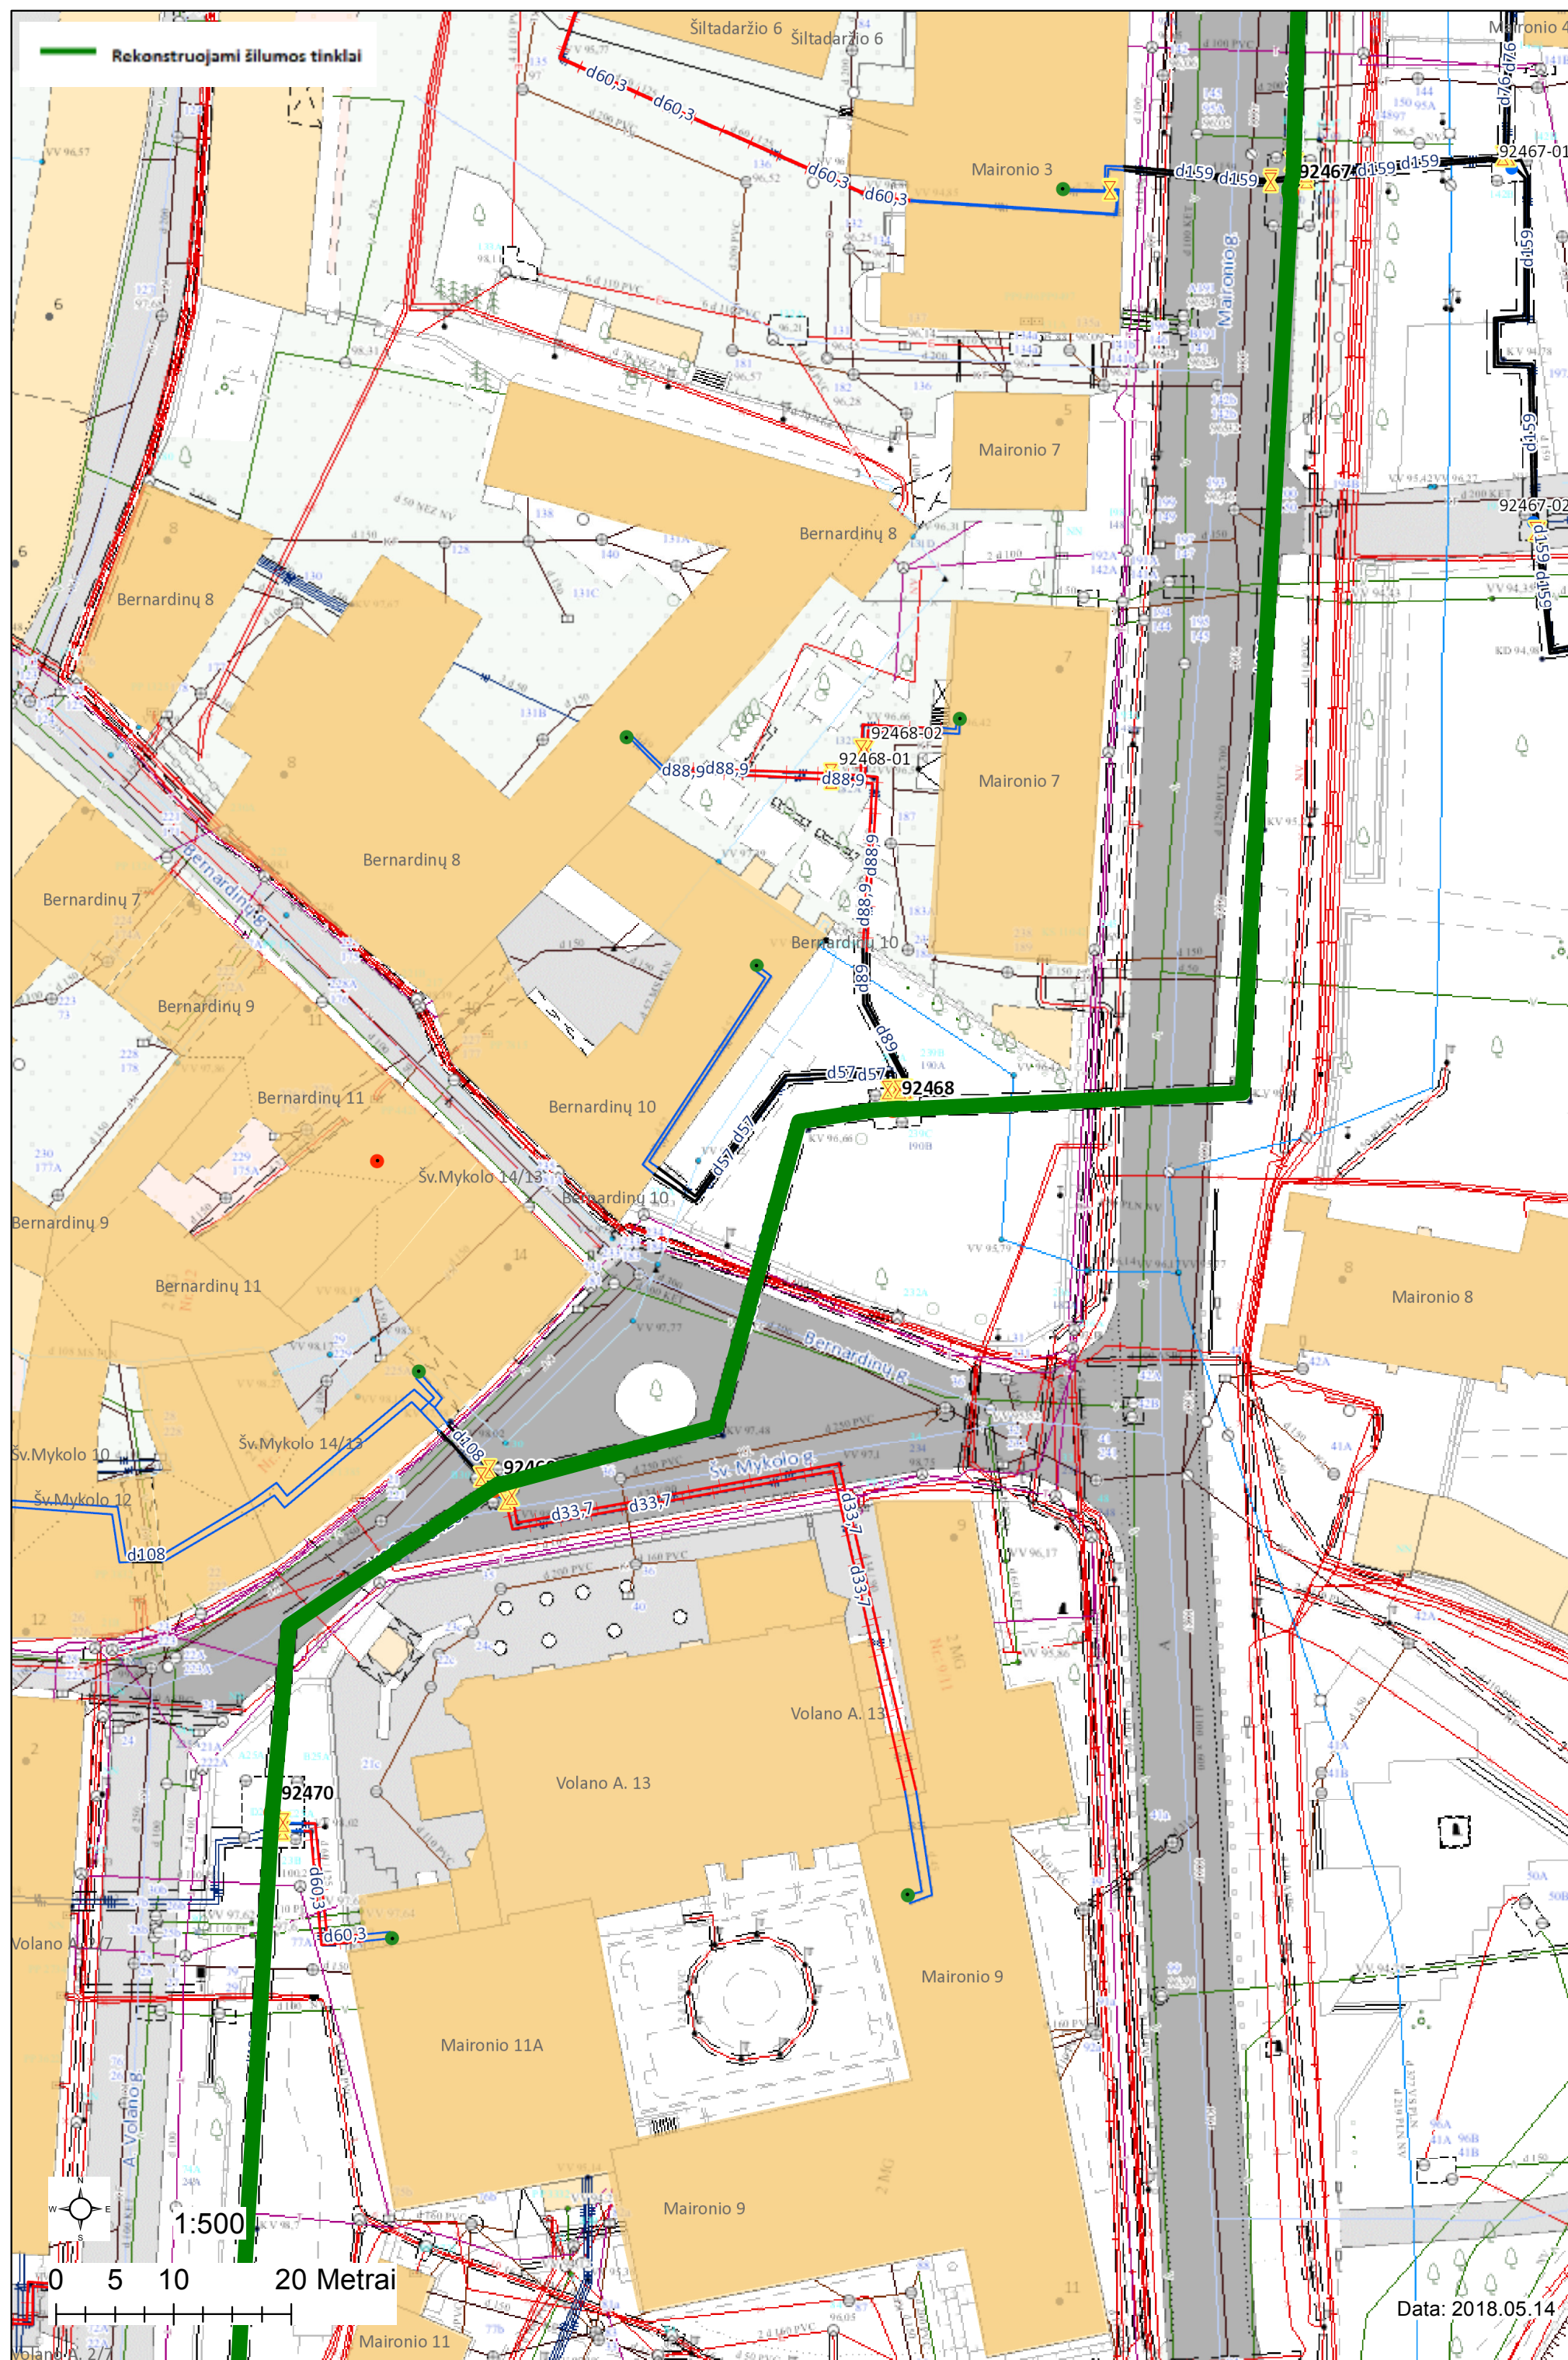









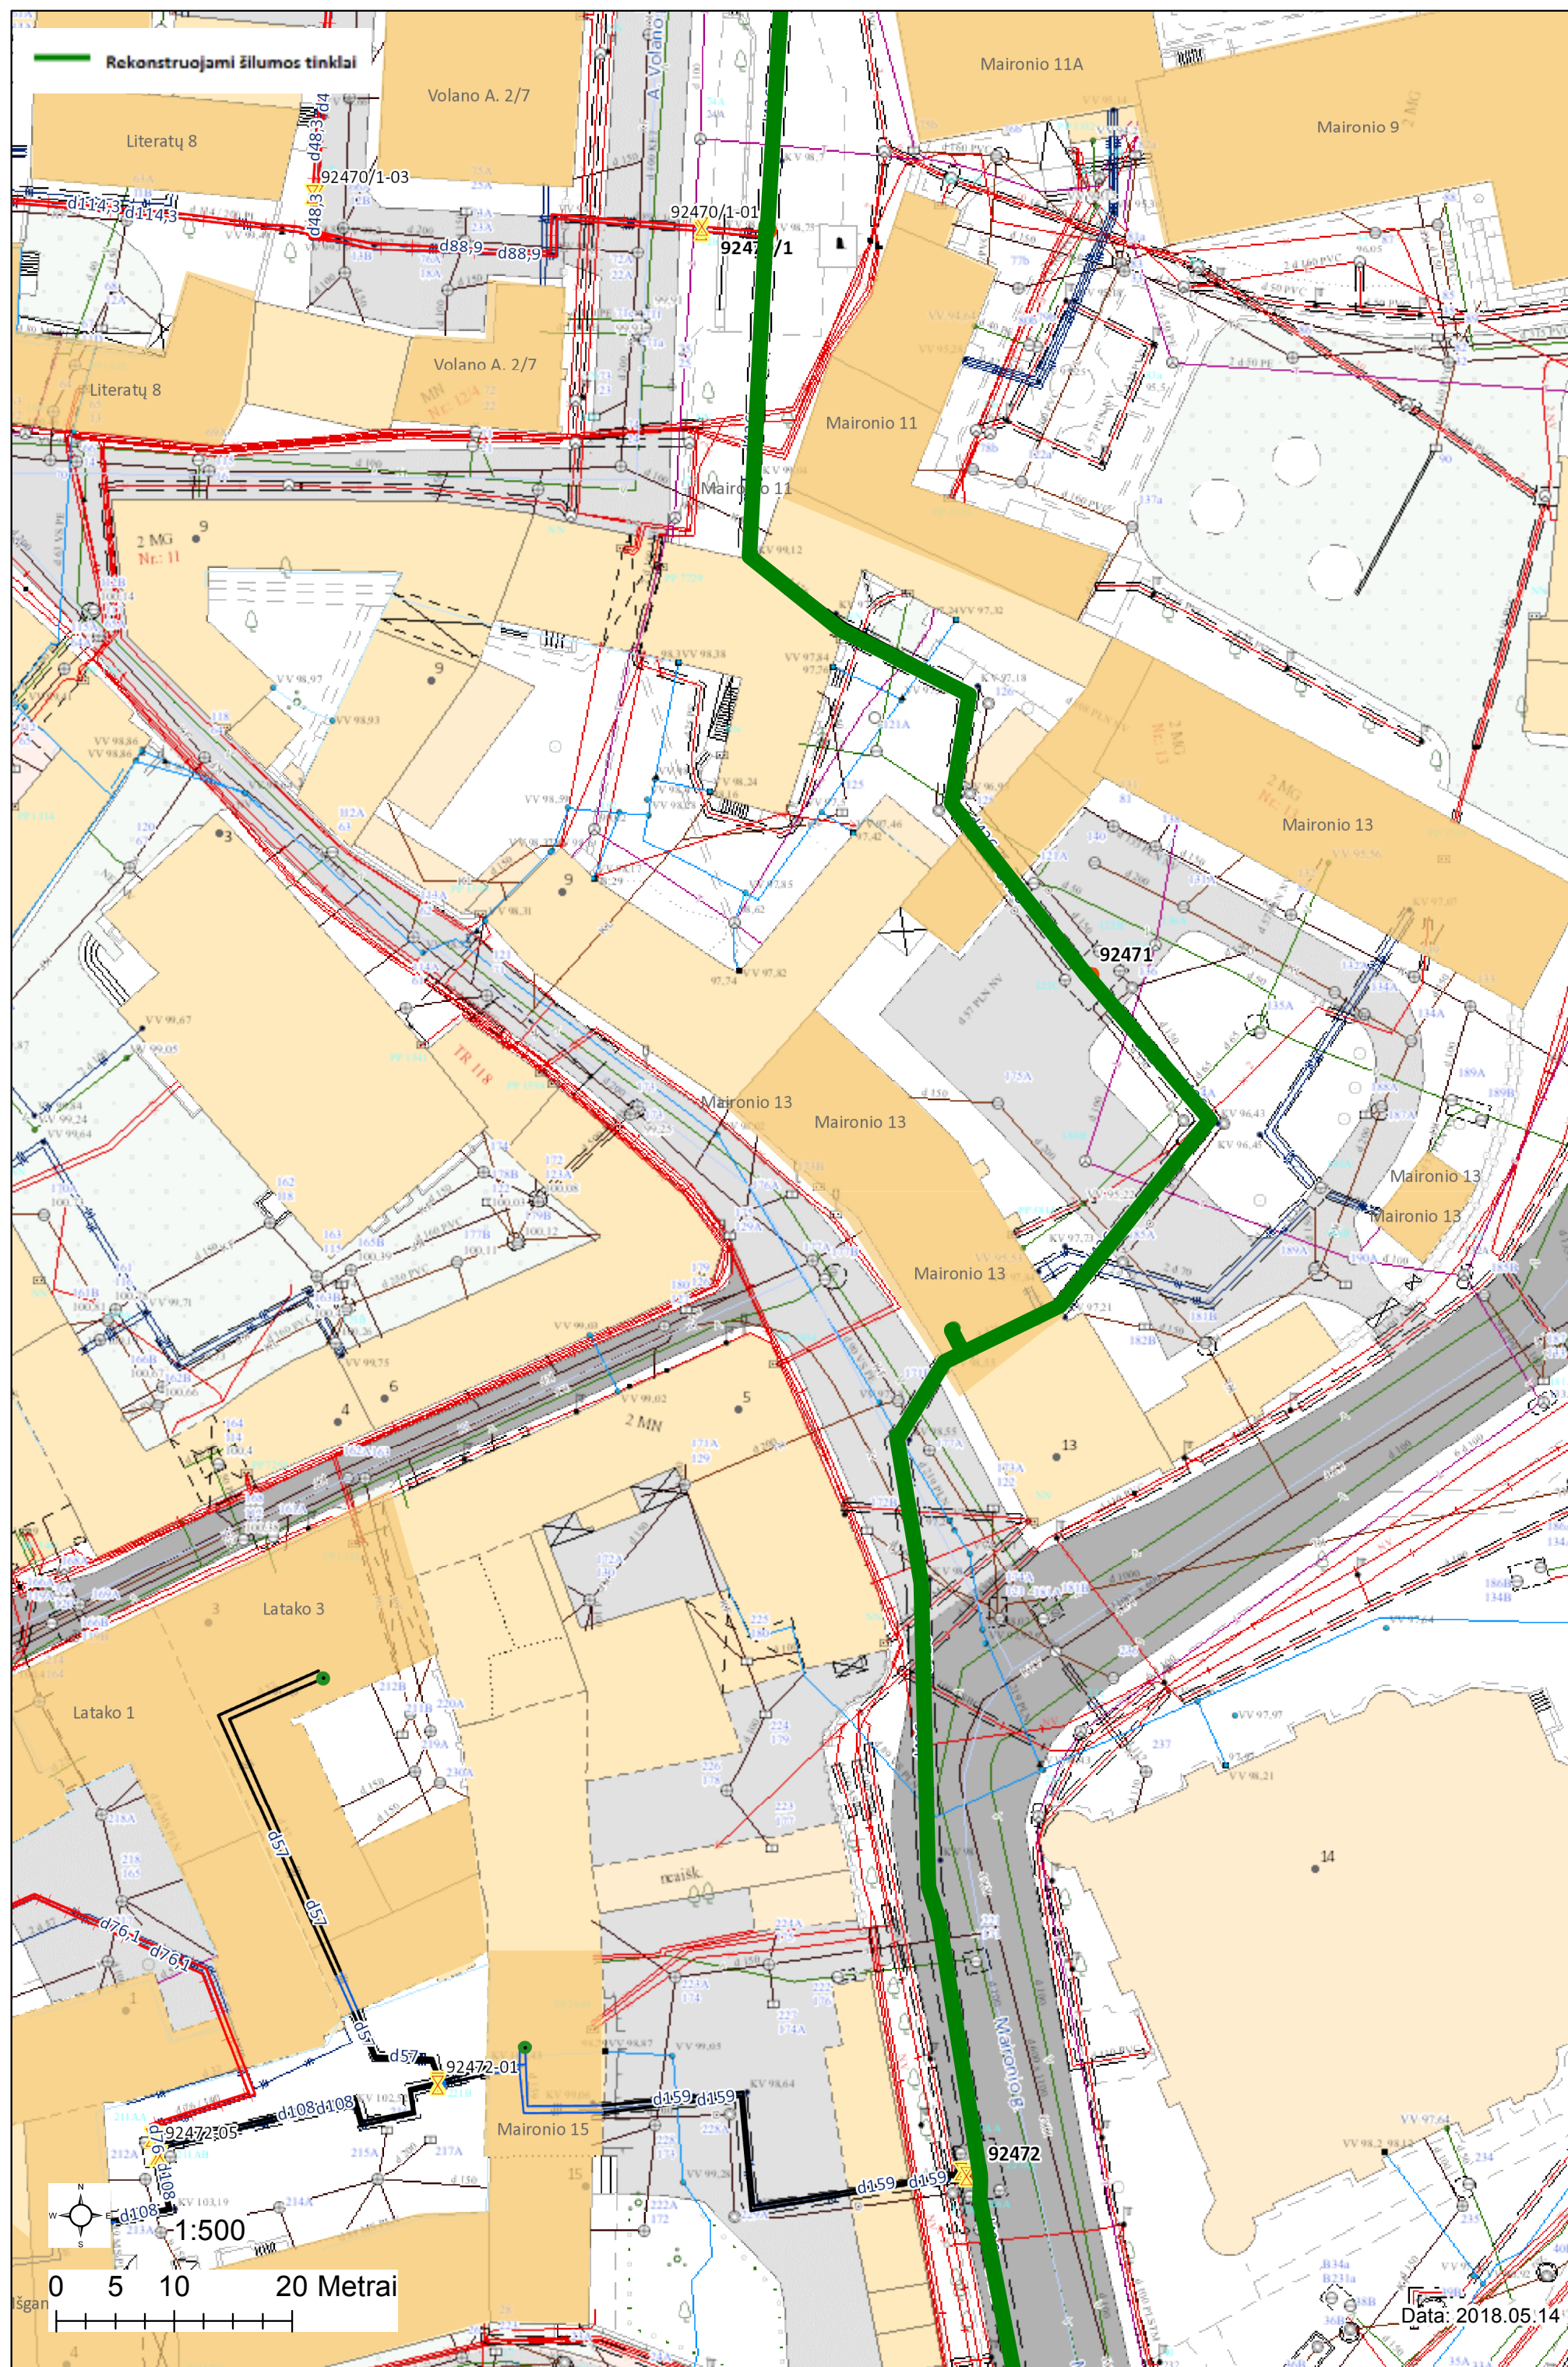



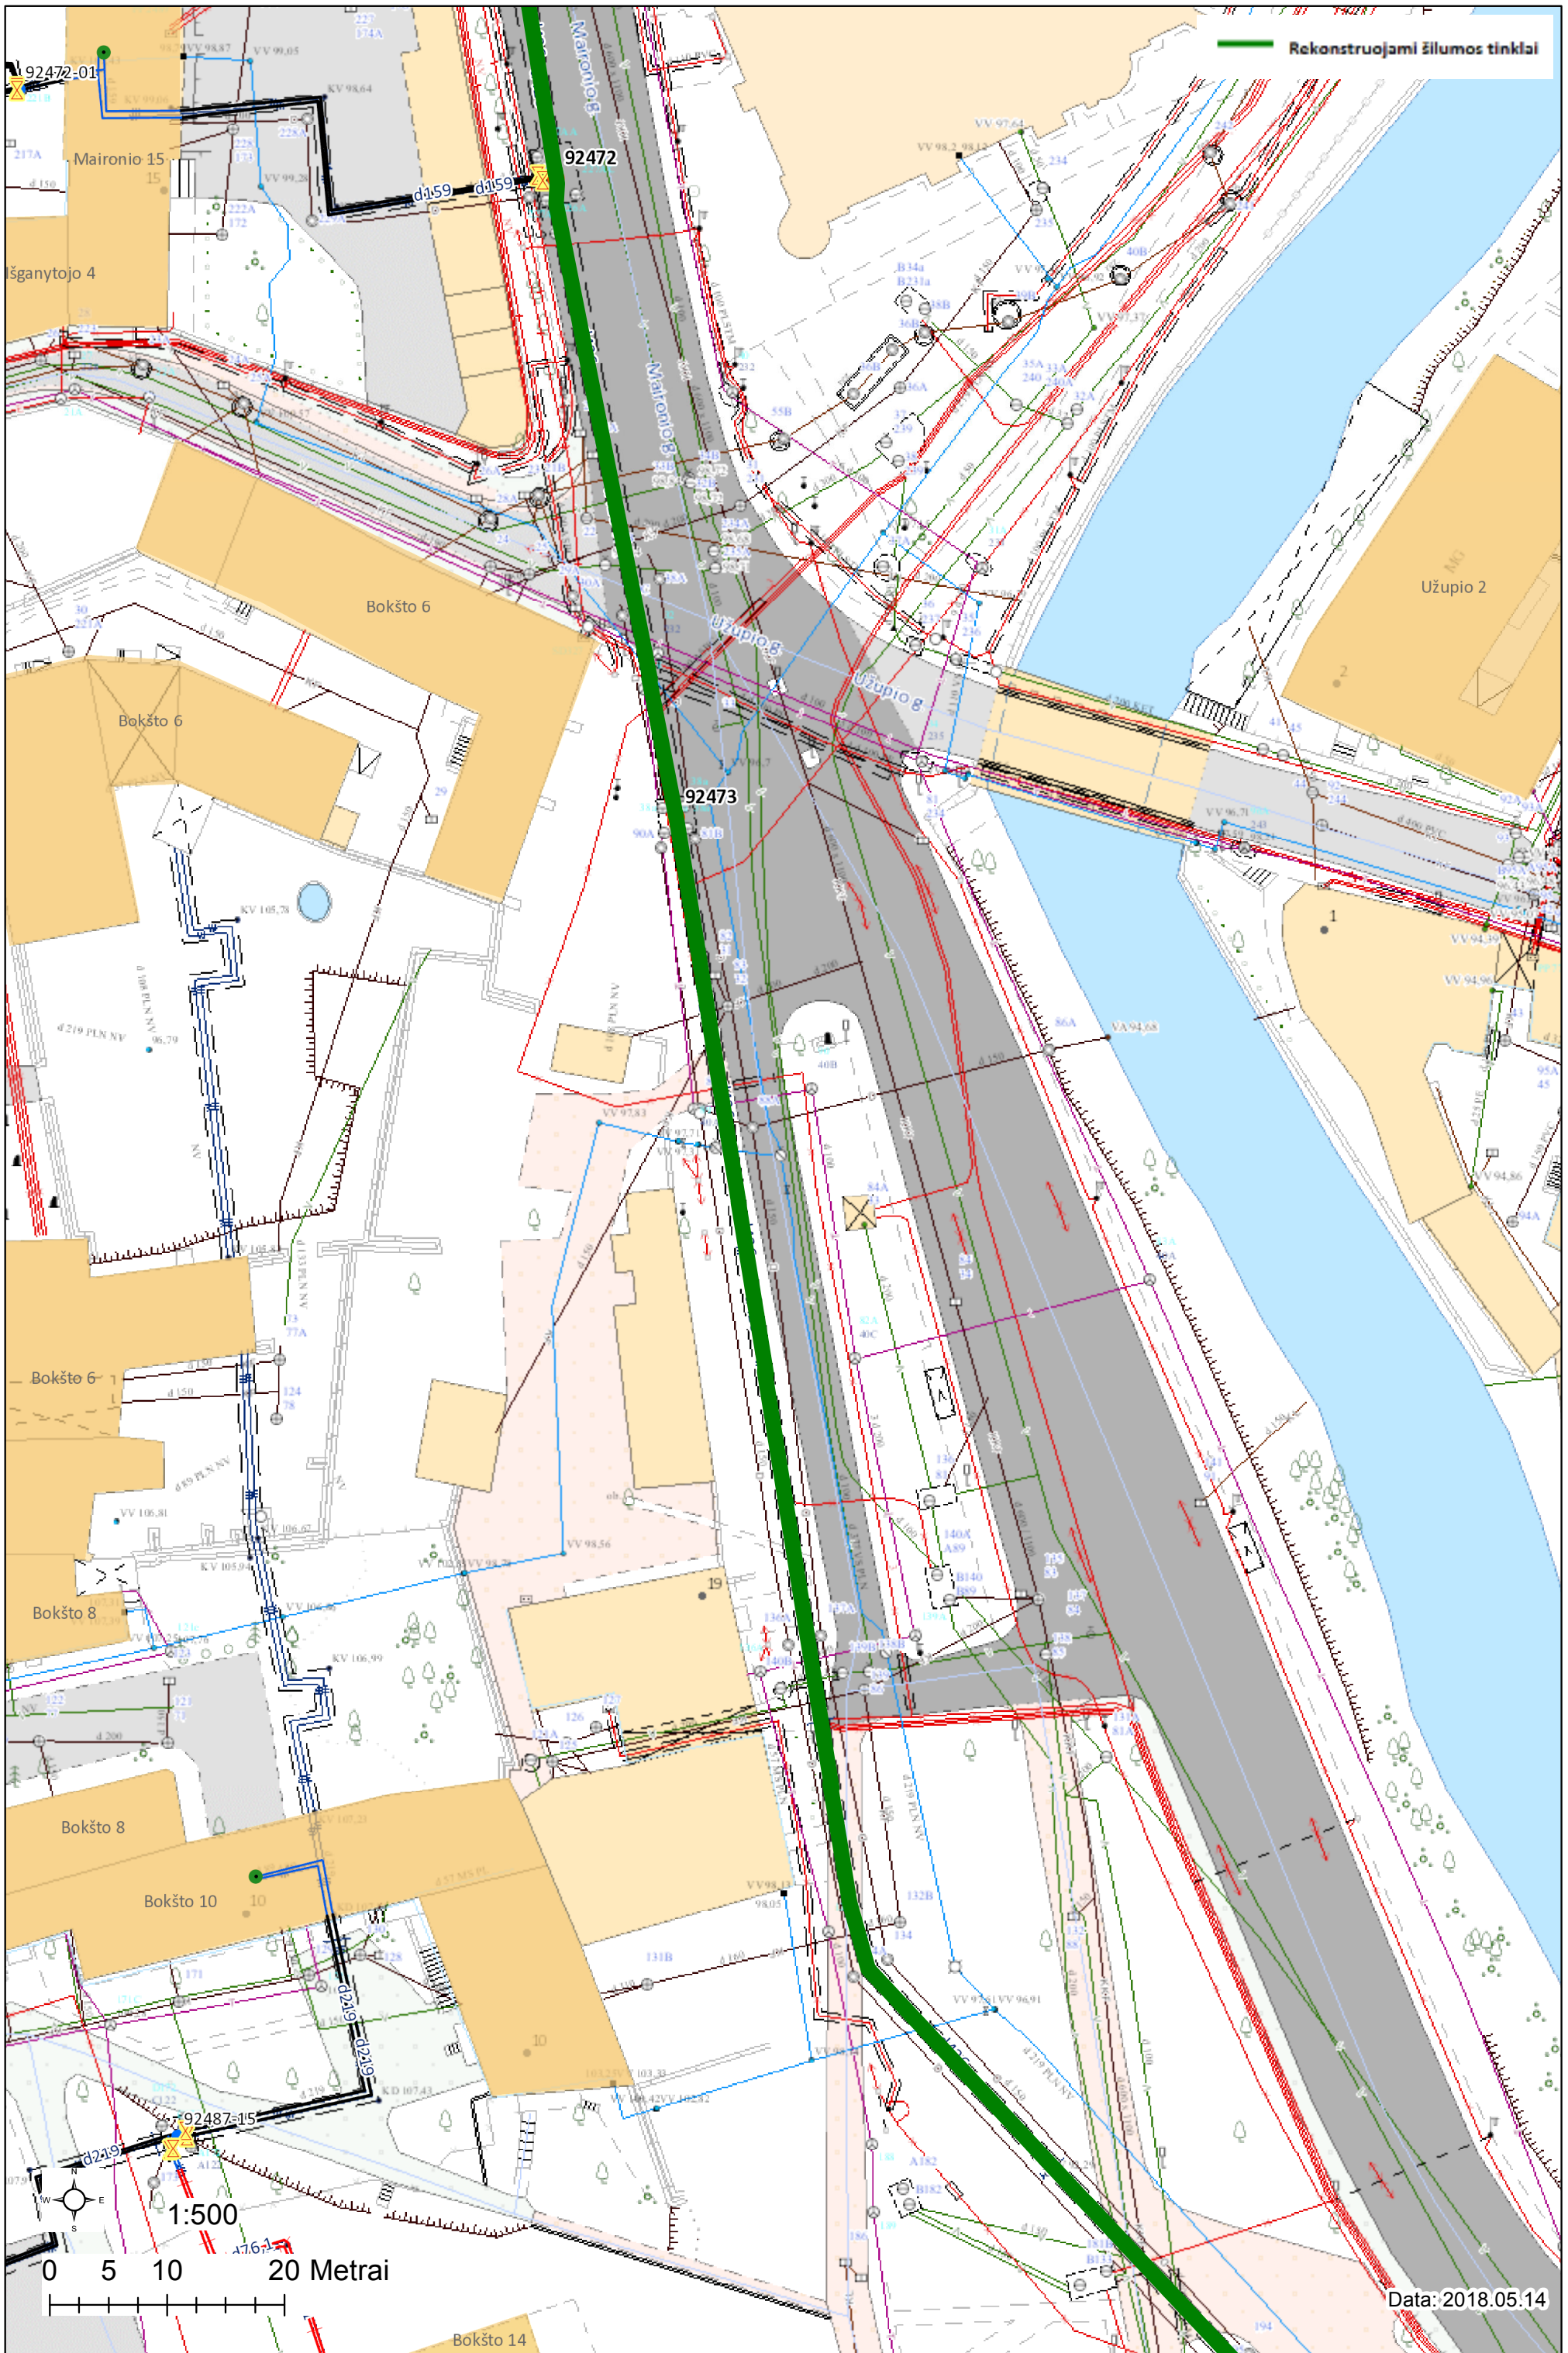



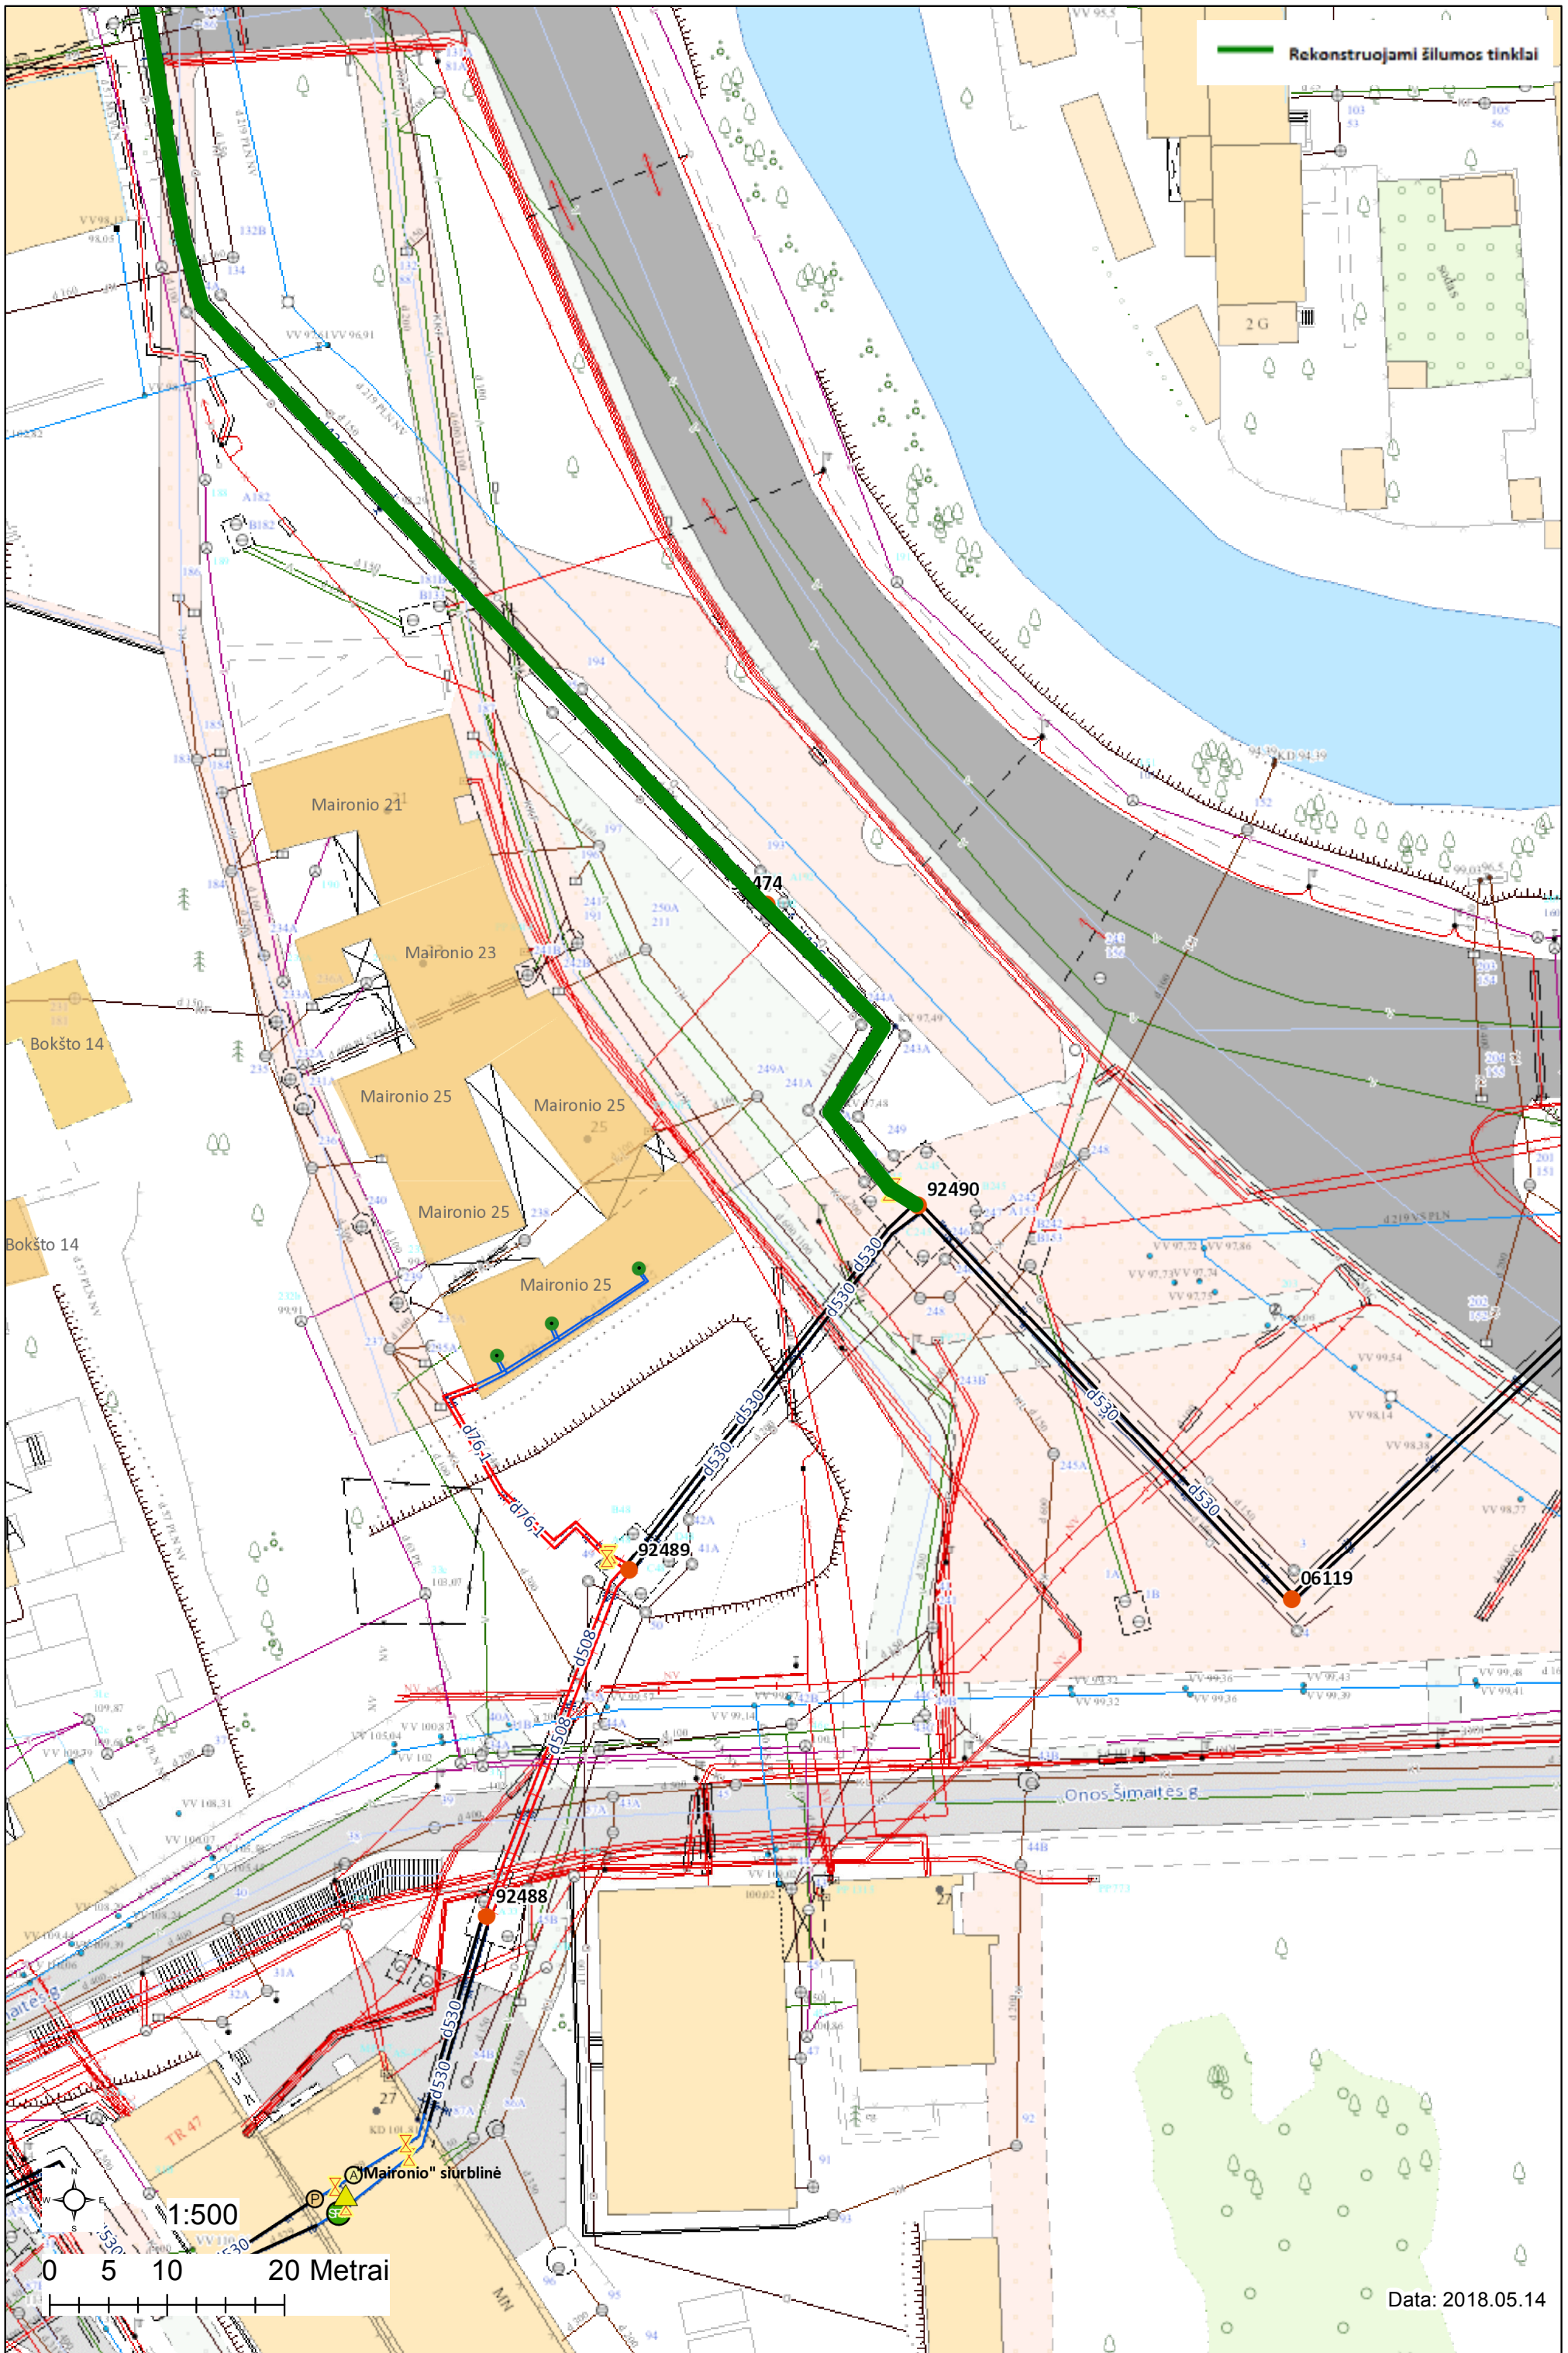

Rekonstruojami šilumos tinklai

Maironio 21

Maironio 23

Maironio 25

Maironio 25

Maironio 25

Maironio 25

Bokšto 14

Bokšto 14

474

92490

92489

92488

06119

Maironio" siurbline

1:500

0 5 10 20 Metrai

Data: 2018.05.14